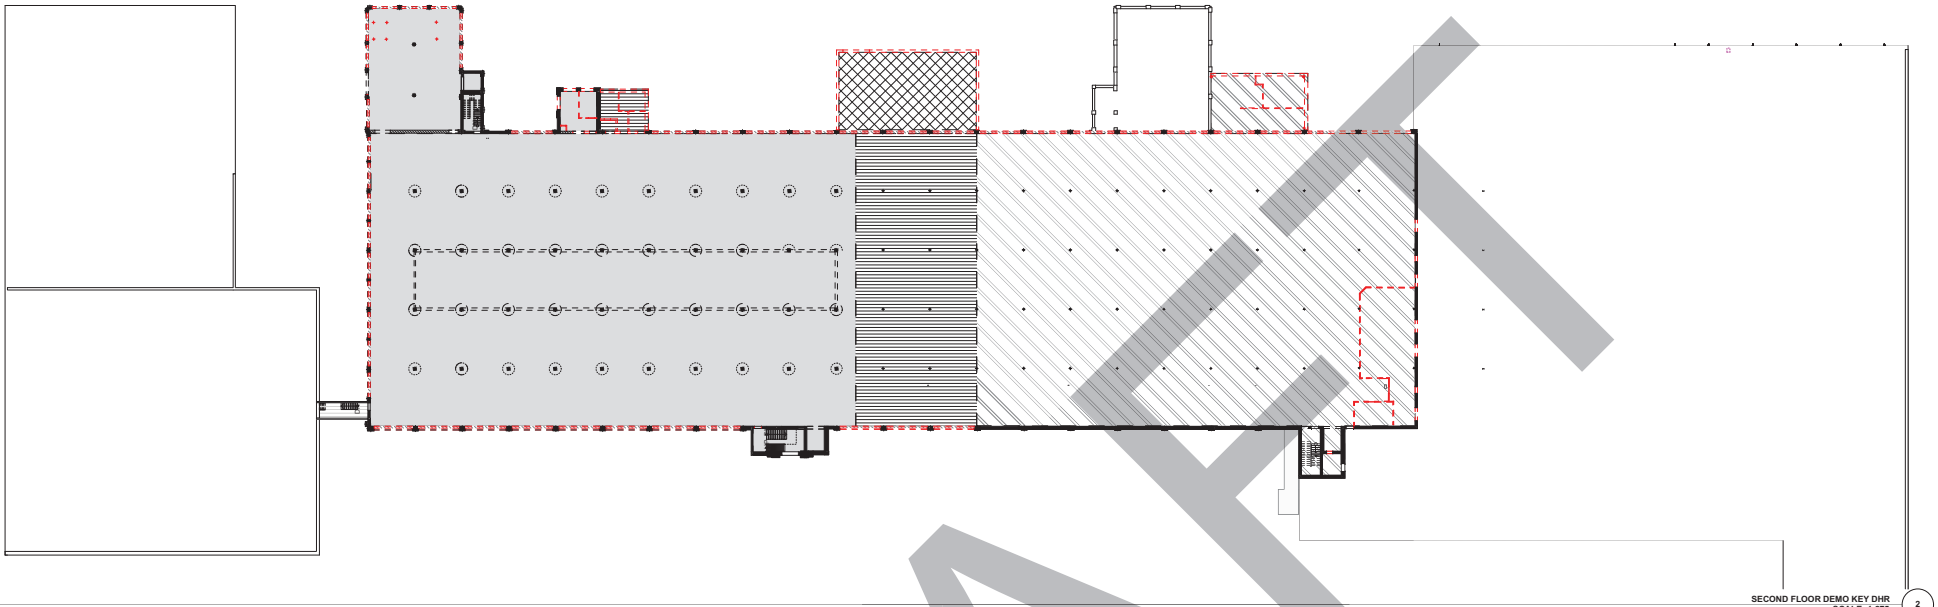

SECOND FLOOR DEMO KEY DHR
SCALE: 1:275 (2)

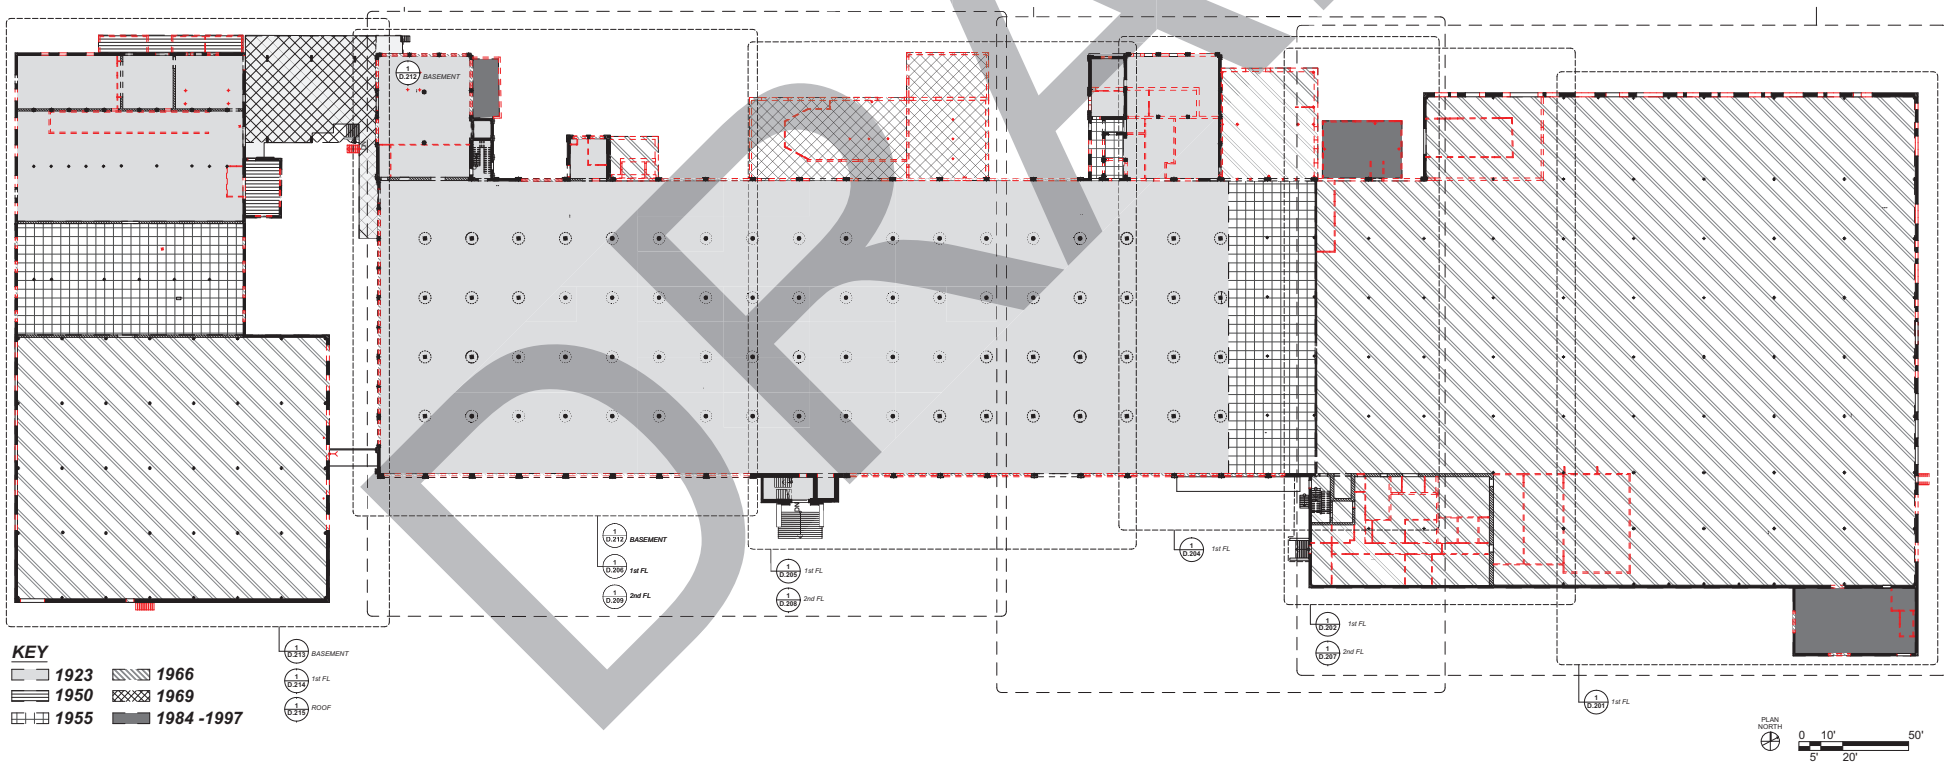

FIRST FLOOR DEMO KEY DHR
SCALE: 1:275 (1)

DRAFT

walter PARKS ARCHITECTS
ARCHITECTURE + INTERIOR DESIGN
313 N. ADAMS STREET
RICHMOND, VIRGINIA 23220
t: 804-644-4761
f: 804-644-4763
wparks.com

COMMONWEALTH OF VIRGINIA
WALTER G. PARKS, JR.
Lic. No. 007463

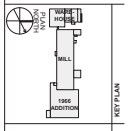

KEY PLAN

FLINT MILL No. 2

1910 HUNT AVENUE
GASTONIA, GASTON, NC 28054

PART 2 SET

ID	DATE	ISSUE
0	09.21.22	SHPO SUBMITTAL

PROJECT #: 22.16

KEY PLAN
A.1